This design and drawing shown on this sheet are not to be reproduced without the written authority of van Veenendaal Rosnell Langley Architects Ltd and their copyright.

Figured and on site dimensions take precedence. Do not scale.

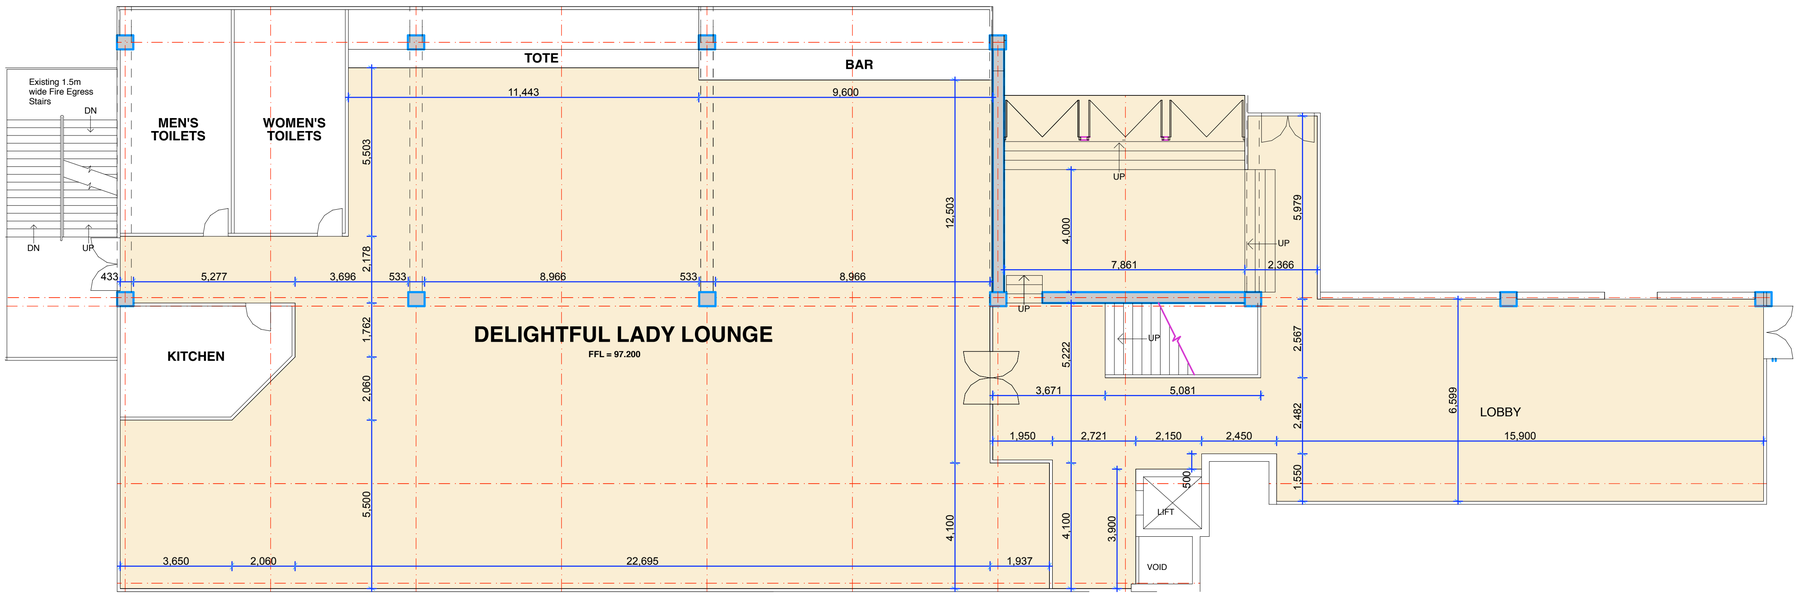

Alexandra Raceway Auckland Trotting Club Epsom Auckland	FLOOR PLAN - DELIGHTFUL LADY ROOM	DRAWN: RL DATE CREATED: 13.02.08 DATE PLOTTED: 13/08/08	SCALES: **1:100 @ A1** **1:200 @ A3**	vanVeenendaalRosnellLangley ARCHITECTURE LIMITED 3 Watt Street Parnell P O Box 6025 Auckland New Zealand Phone: 09 307 0497 Fax: 09 309 0888 E-mail: design@vrla.co.nz	JOB NO: 3310	SHEET NO: REVISION: