This design and drawing shown on this sheet are not to be reproduced without the written authority of van Veenendaal Rosnell Langley Architects Ltd and their copyright.

Figured and on site dimensions take precedence. Do not scale.

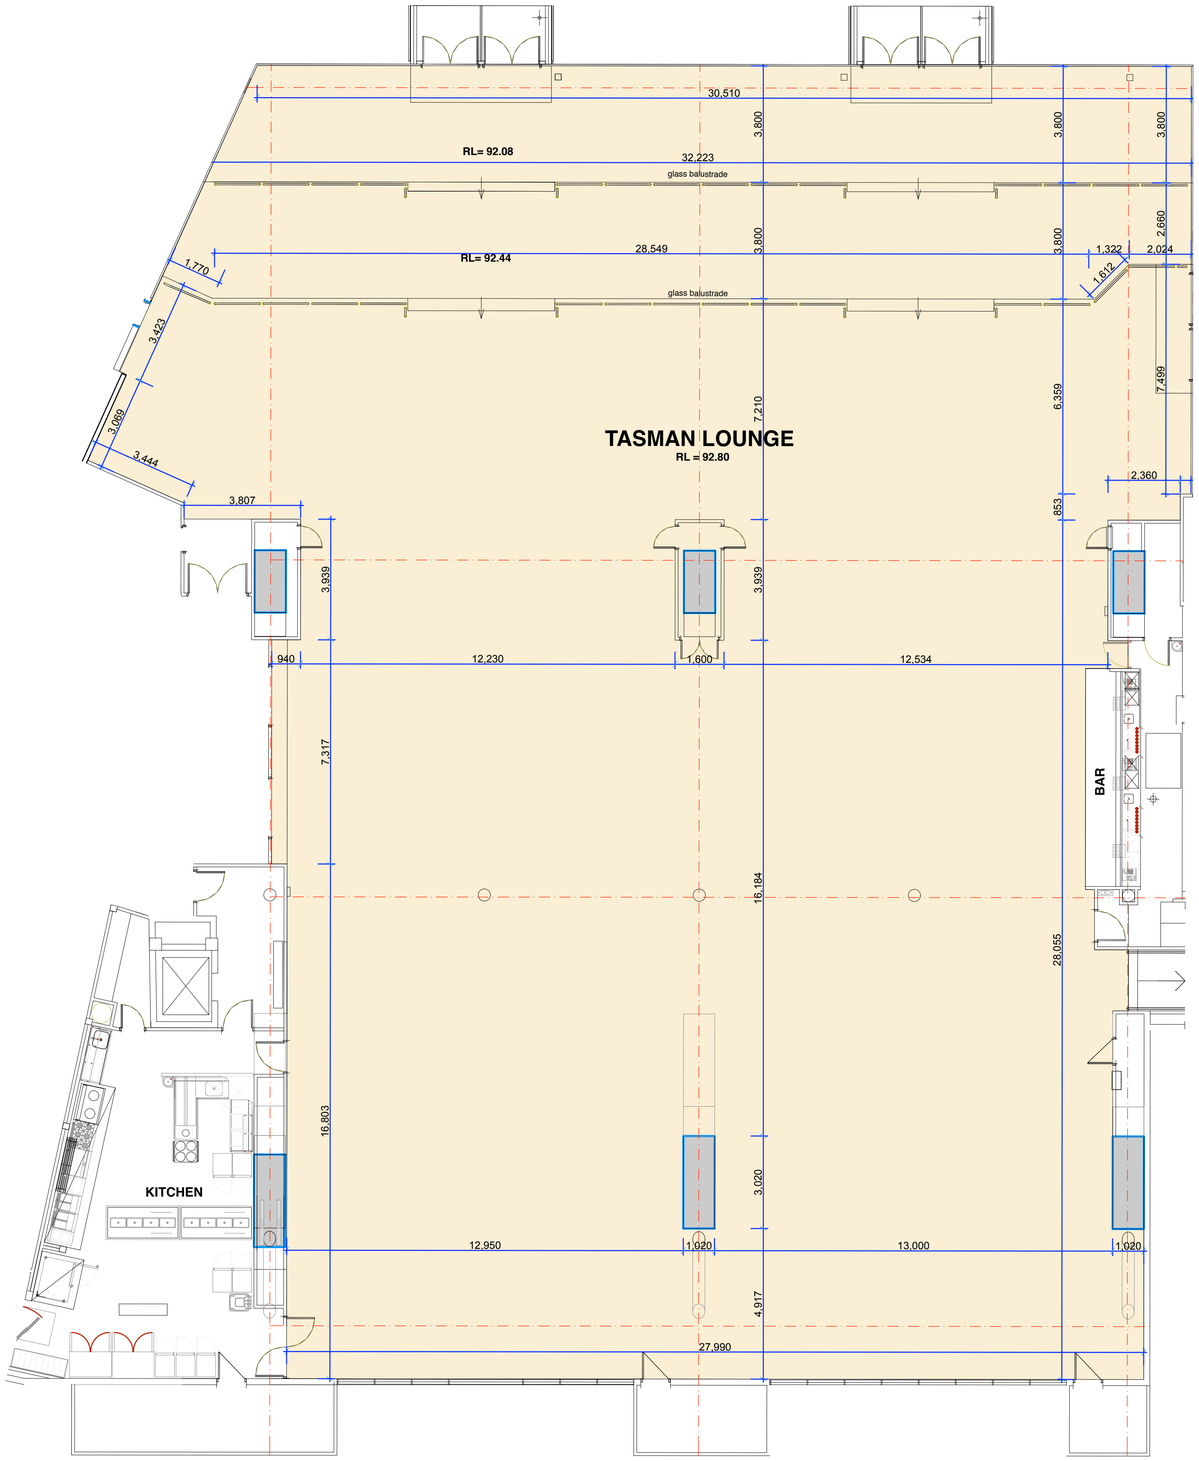

Alexandra Raceway
Auckland Trotting Club
Epsom
Auckland

FLOOR PLAN - TASMAN ROOM

DRAWN: RL
DATE CREATED: 13.02.08
DATE PLOTTED: 13/08/08

SCALES: 1:100 @ A1, 1:200 @ A3

VRLA
vanVeenendaalRosnellLangley ARCHITECTURE LIMITED
3 Watt Street Parnell P O Box 6025 Auckland New Zealand Phone: 09 307 0497 Fax: 09 309 0888 E-mail: design@vrla.co.nz

JOB NO: 3310

SHEET NO:

REVISION: